ETC TIGER PIPELINE

PROPOSED 42" O.D. GAS PIPELINE

PANOLA COUNTY, TEXAS TO RICHLAND AND FRANKLIN PARISH, LOUISIANA

CONSTRUCTION SPREADS 1 - 4

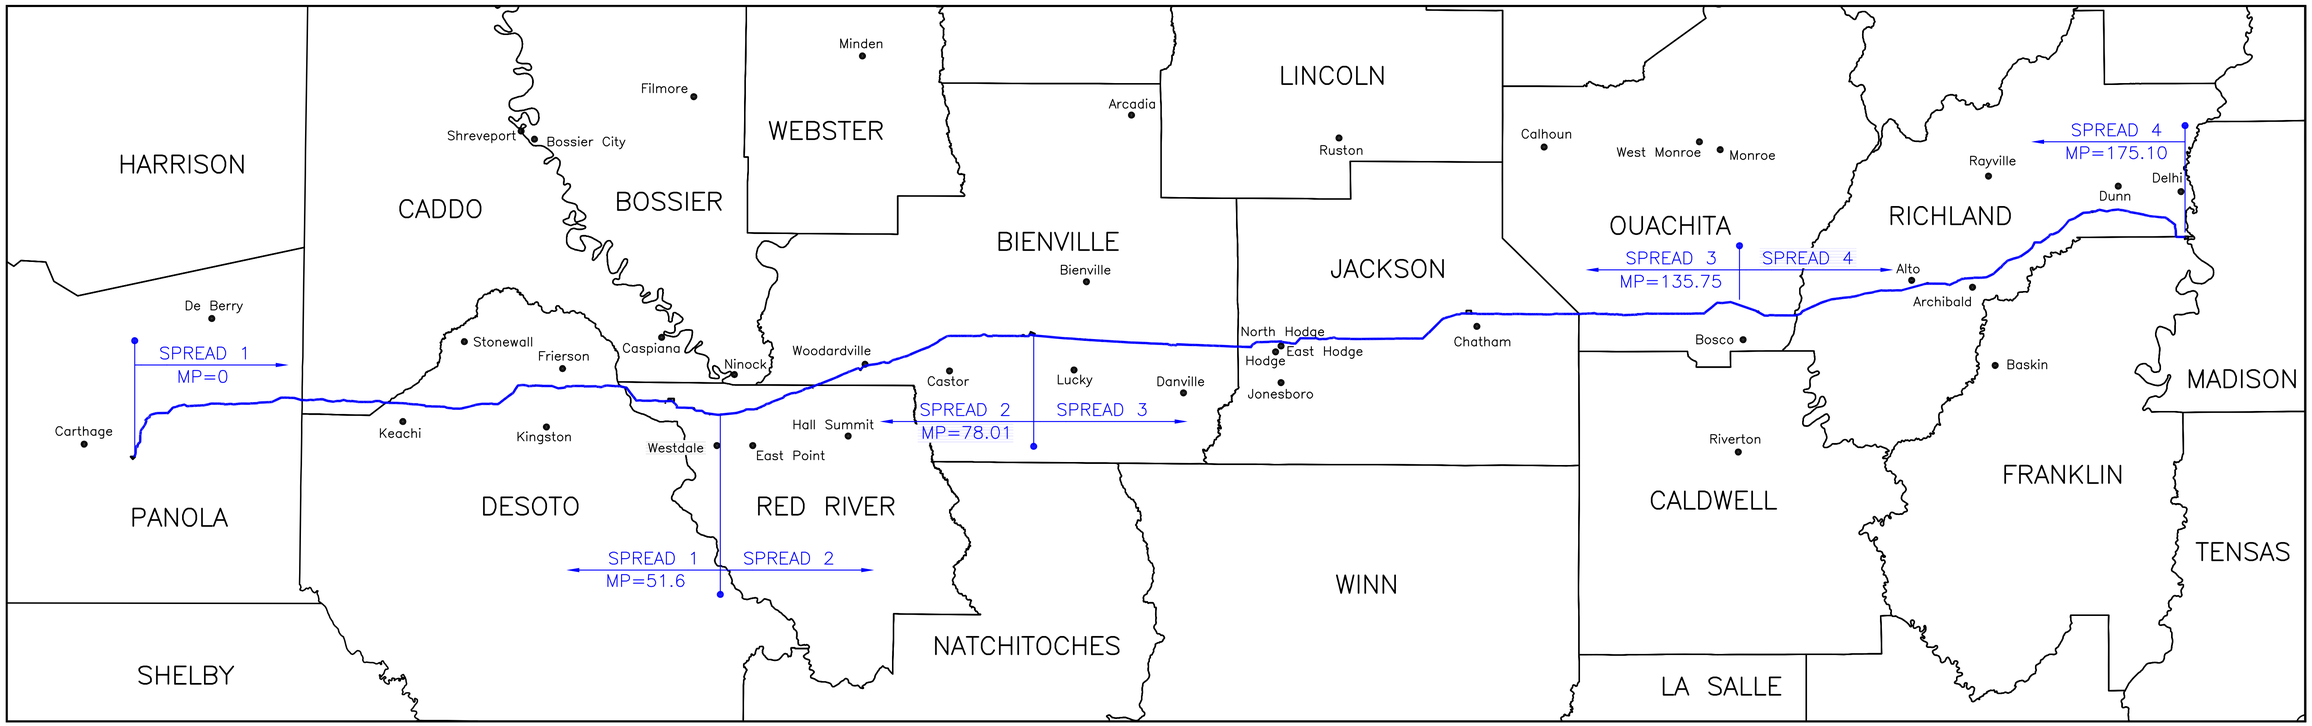

DWG. NO.	REFERENCE DRAWING TITLE	NO.	REVISION – DESCRIPTION	BY	DATE	APP'D
		0	ISSUED FOR CONSTRUCTION	PCS	3–10	JHR

DWG. STATUS	CHECKED BY	CHECKED DATE	APPROVED BY	APPROVED DATE
PREL'Y				
BID	LS	12–09	LB	12–09
CONSTR.	LS	3–10	LB	3–10
CADDS				PO–0

P.L./STA. ACCT. NO.		
AFE NO.		
CONSTRUCTION YEAR		
	BY	DATE
DESIGN		
DRAWN	KMA	6–18–09
ASBUILT		

PREPARED BY

PROJECT CONSULTING SERVICES, INC.
3500 WEST ESPLANADE AVE., S., SUITE 500
METAIRIE, LA 70002-7406
(504) 834-8201 Fax (504) 835-4940
www.projectconsulting.com

FILE NO.

SCALE NONE

ETC TIGER PIPELINE
PROPOSED 42" O.D. GAS PIPELINE
COVER SHEET
MP 0.0 TO MP 175.10
PANOLA COUNTY, TX TO RICHLAND/FRANKLIN PARISH, LA

ENERGY TRANSFER
ETC TIGER PIPELINE, LLC

PREVIOUS DWG. NO.
DRAWING NO. PO–0 REV. 0

03-24-10 15:14 09004/001 1 L.R.W.